FINAL PLAT

THE TRAILS AT BRITTANY PHASE VII

A PART OF THE NORTHEAST QUARTER OF SECTION 20, TOWNSHIP 19 NORTH, RANGE 8 EAST, 3rd PM CHAMPAIGN COUNTY, ILLINOIS

ENGINEER/LAND SURVEYOR
HDC ENGINEERING
201 W. SPRINGFIELD AVE.
CHAMPAIGN, ILLINOIS 61824
PROFESSIONAL DESIGN FIRM
LICENSE NO. 184-003223
(217) 352-6976

OWNER/DEVELOPER
BANKILLINOIS TRUST
NO. 030-877-617
210 RANDOLPH ST.
CHAMPAIGN, IL 61820
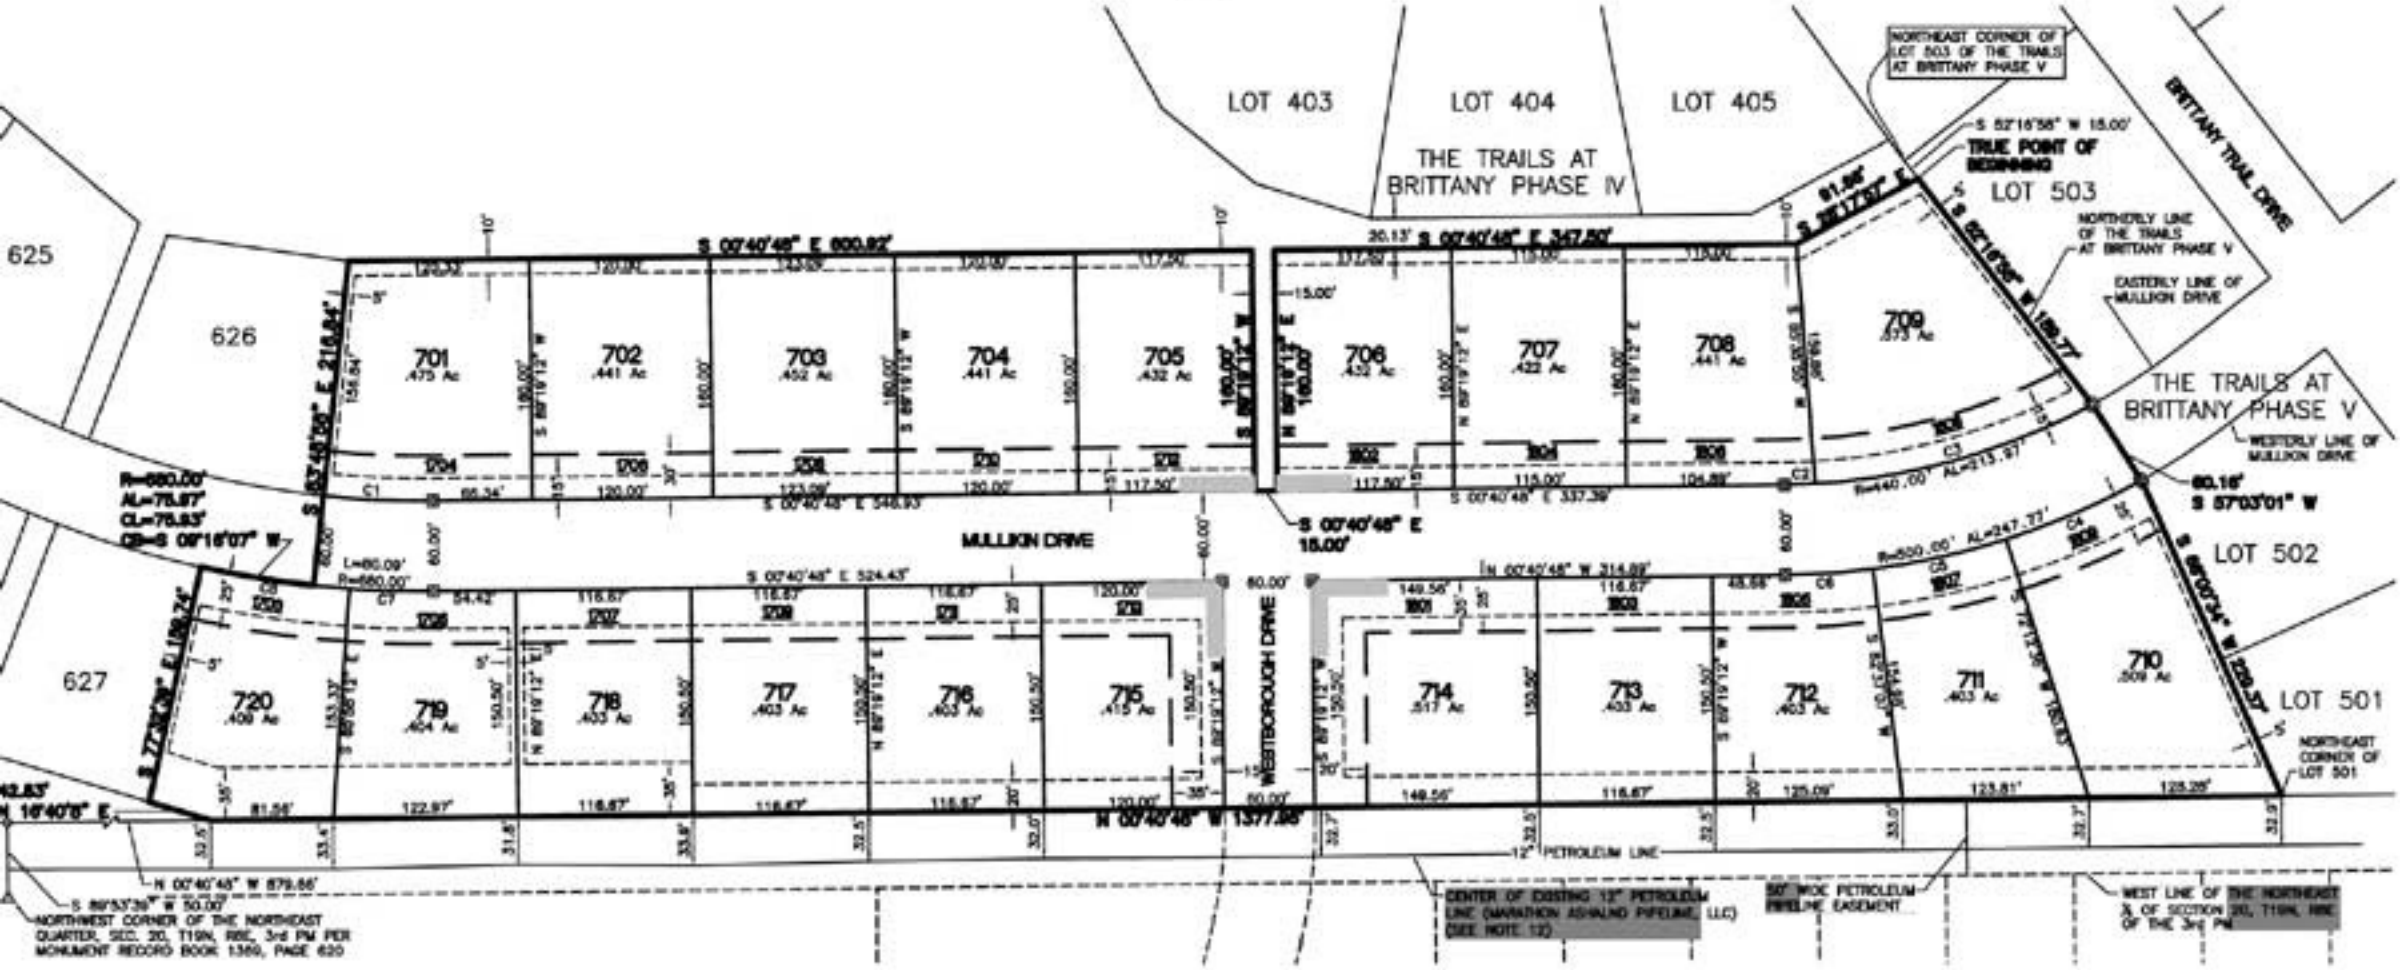
SUBDIVIDER/DEVELOPER
HALLBECK DEVELOPMENT
4101 FIELDSTONE RD.
CHAMPAIGN, IL 61821